MEDICAL DISPENSARY
AREA FLOOR PLAN
RFP No. EO1873-13

ATTACHMENT C

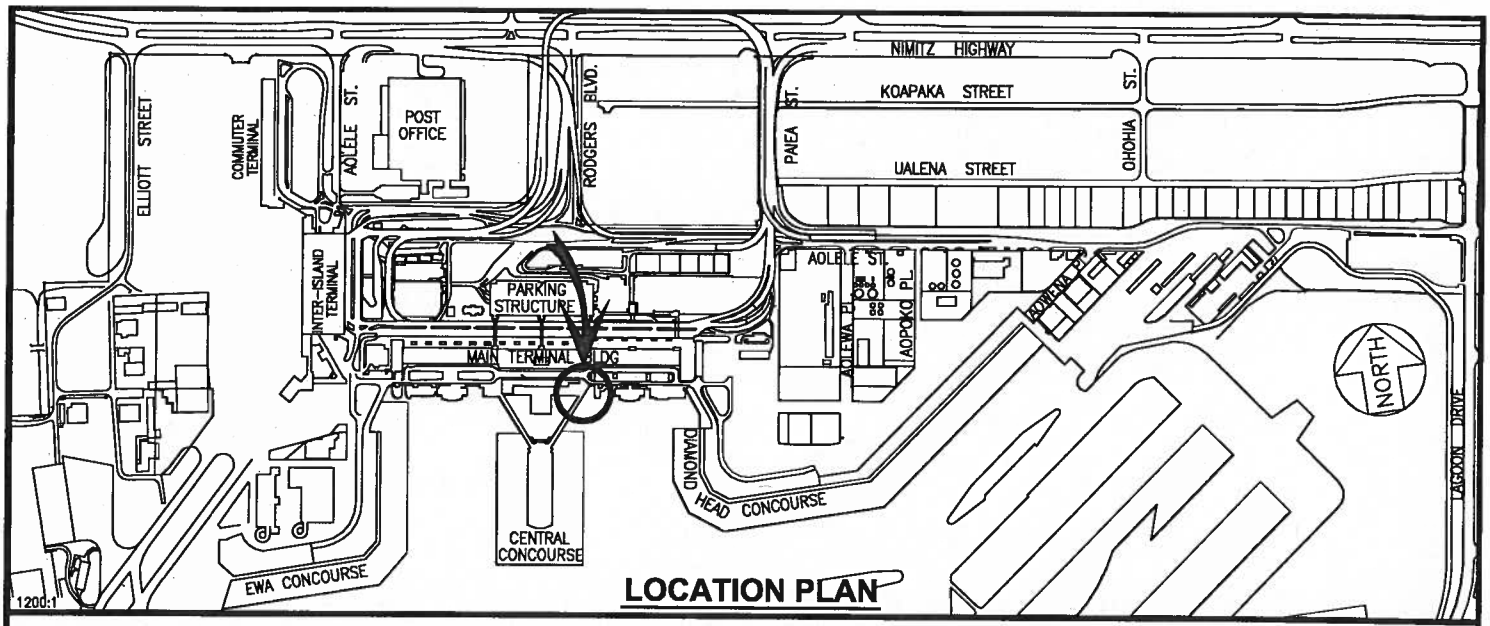

LOCATION PLAN

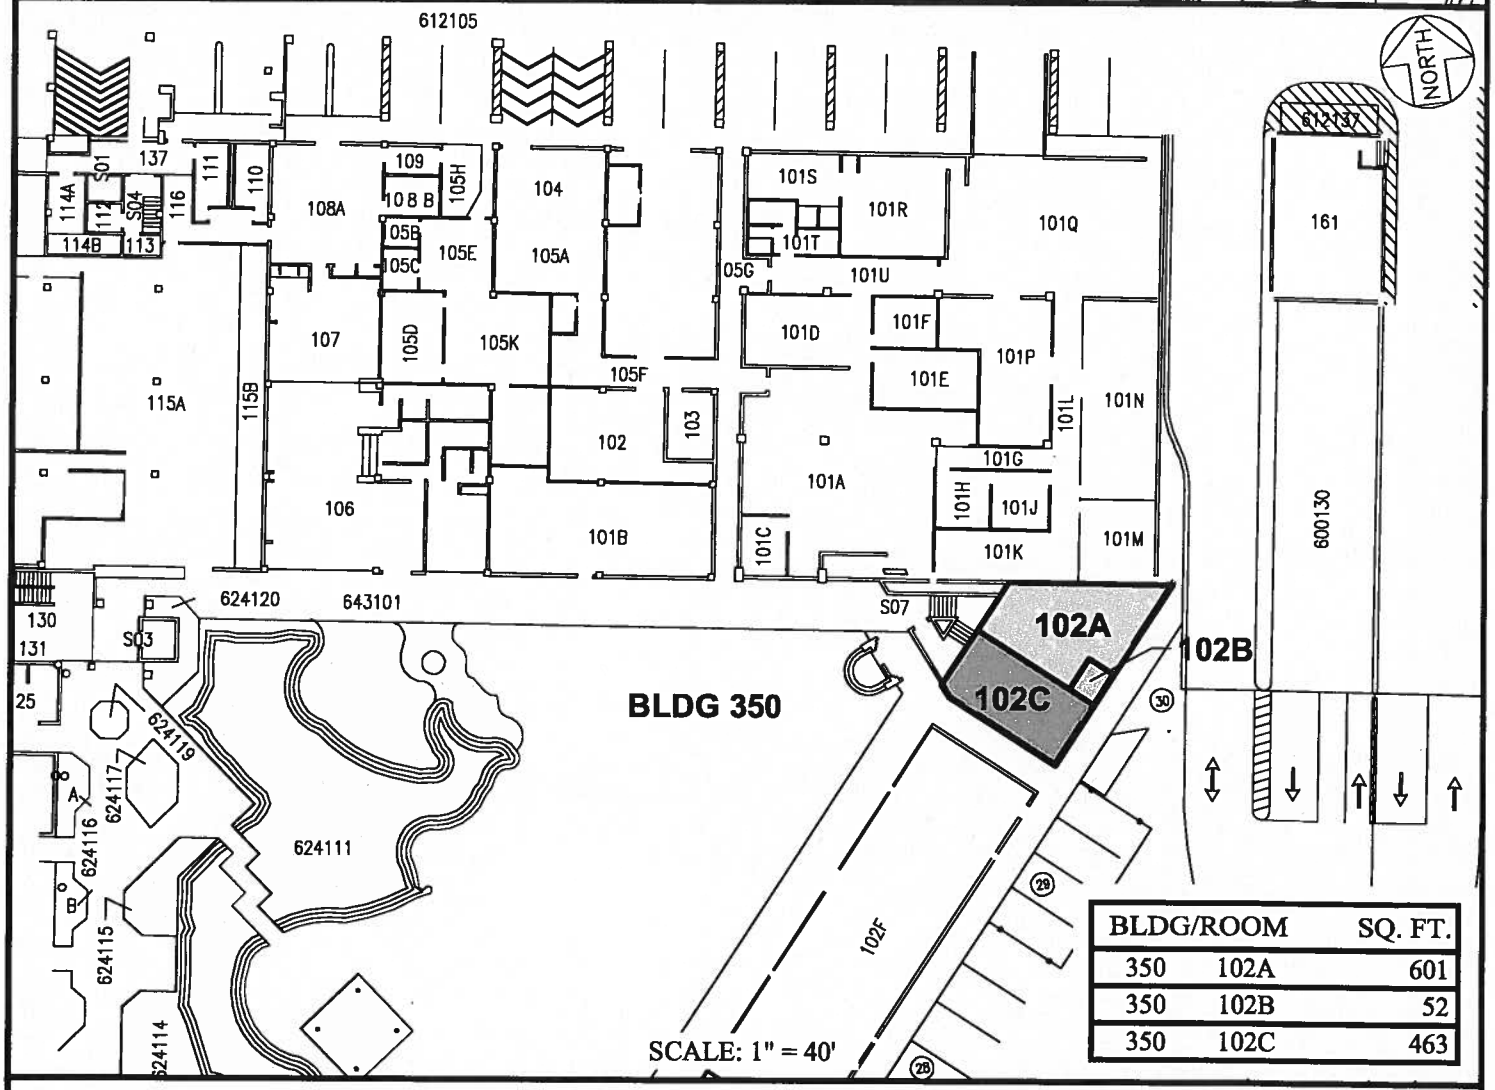

BLDG/ROOM		SQ. FT.
350	102A	601
350	102B	52
350	102C	463

DATE : JUNE 2013

EXHIBIT: A

DEPARTMENT OF TRANSPORTATION · STATE OF HAWAII

Airports Division

BUILDING 350
CENTRAL CONCOURSE
GROUND LEVEL

350102A
350102B
350102C
PLAT B1

N:\AIRPORTS\HNL_HONOLULU\CAD\PM\HNL_350102A-01.DWG

HONOLULU INTERNATIONAL AIRPORT